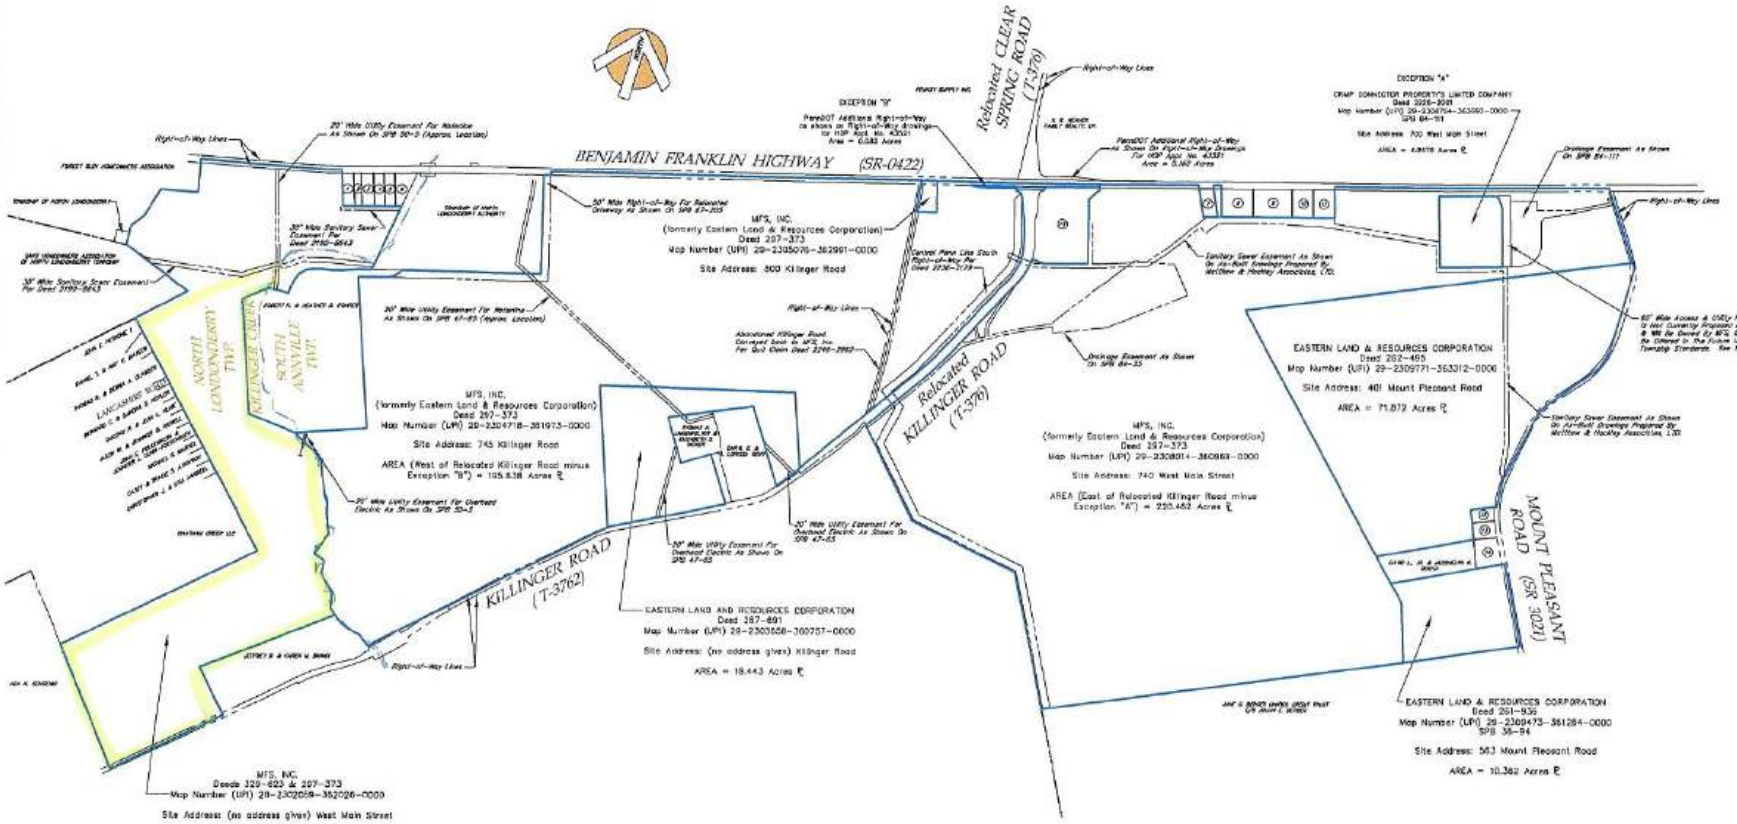

LAND ADJOINERS	
No.	Adjoiner Name
1	CHARLES W. & CAROLYN J. BAILEY
2	HAMES, LEE, JR.
3	JOHN W. & MARY F. KITTOE
4	ROBERT C. & DOROTHY M. BUCHER
5	JOEL J. ROSADARA
6	WILLIAM D. & MARY SPONSLER
7	HUGH K., JR. & MARY LOUISE TOMAS
8	KEITH W. & TERESA A. BOWMAN
9	BARBARA A. & DENNIS L. LAUGHMAN
10	ORVEL R. ADAMS
11	HAROLD R. & ALBERT J. ADAMS
12	RICHARD D. PATTY & SAM TOMAS PARTS
13	MATTHEW L. RATCH
14	WAYNE R. MCCARDY
15	M & T REALTY INC.

NOTES:

1. This drawing was prepared using the original Trimble Surveyors boundary survey, subdivision plans, and easement/right-of-way drawings. This drawing was prepared without the benefit of a title search, therefore this should not be considered a complete boundary survey. Also, other easements and rights-of-way may exist on the properties without the benefit of a title search.
2. The image shown on these drawings has been taken from Pennsylvania Spatial Data Access (PASDA). The image is a 2008 image.

OWNERS/SOURCES OF TITLE:

Eastern Land & Resources Corporation
Deed 291-936

Eastern Land & Resources Corporation
Deed 282-465

MFS, Inc.
(formerly Eastern Land & Resources Corporation)
Deed 287-373

Eastern Land & Resources Corporation
Deed 287-691

MFS, Inc.
Deed 329-623

TOTAL AREA OF MFS, INC. / EASTERN LAND & RESOURCES CORPORATION PROPERTIES EAST OF KILLINGER CREEK = 516.977 ACRES

BOUNDARY COMPILATION FOR MFS, INC./EASTERN LAND & RESOURCES CORPORATION PROPERTIES

situate in

NORTH LONDONDERRY TOWNSHIP & SOUTH ANNVILLE TOWNSHIP, LEBANON COUNTY

TRIMBLE SURVEYORS LLC
1315 Spruce Street Unit 1A, PA 17543
(717) 556-7020
email: office@trimblesurveyors.com

DRAWN BY: KSS
CHECKED BY: MJB
DATE: 2/12/24
SCALE: 1" = 400'
0 200 400 800
SHEET NO. 1 OF 1
DRAWING NO. 1 of 1