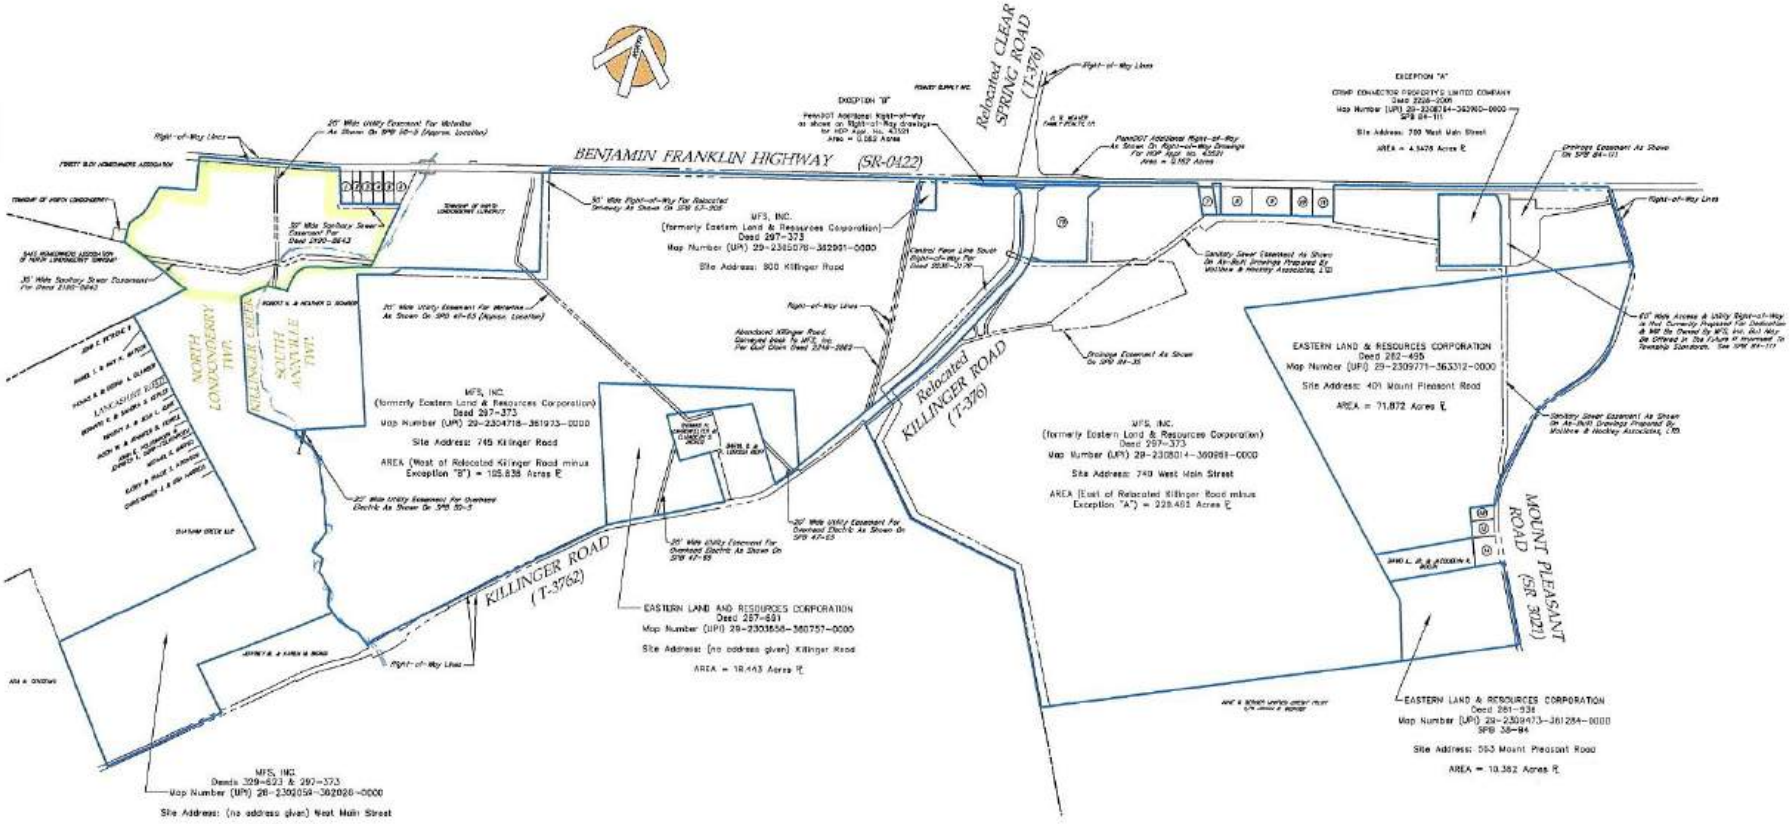

LAND OWNERS	
No.	Owner Name
1	CHARLES W. & CAROLYN J. BAILEY
2	JAMES LEO, JR.
3	JOHN R. & MARY E. RIDGEOR
4	ROBERT L. & DOROTHY M. BRUNNER
5	NOE J. BARSTOW
6	WILLIAM D. & MYRA MOYER
7	EDWIN L. SR. & MARY LOUISE THOMAS
8	KEITH R. & TOTONA A. GERARD
9	RAINBOW A. & DENNIS L. LAUGHLOUGH
10	LOYD N. ARNOLD
11	GREG D. & AUDREY J. ARNOLD
12	RICHARD D. PYLE & ANN THOMAS PYLE
13	MATTHEW L. PARCH
14	WAYNE K. MOSSERT
15	W. & D. REALTY INC.

NOTES:

1. This drawing was prepared using the original Trimble Surveyors boundary survey, subdivision plans, and easement/right-of-way drawings. This drawing was prepared without the benefit of a title search, therefore this should not be considered a complete boundary survey. Also, other easements and rights-of-way may exist on the properties without the benefit of a title search.
2. The image shown on these drawings has been taken from Pennsylvania Spatial Data Access (PASDA). The image is a 2008 image.

OWNERS/SOURCES OF TITLE:

Eastern Land & Resources Corporation
Deed 261-936

Eastern Land & Resources Corporation
Deed 282-495

MFS, Inc.
(formerly Eastern Land & Resources Corporation)
Deed 297-373

Eastern Land & Resources Corporation
Deed 297-891

MFS, Inc.
Deed 329-623

TOTAL AREA OF MFS, INC. / EASTERN LAND & RESOURCES CORPORATION PROPERTIES EAST OF KILLINGER CREEK = 516.977 ACRES

BOUNDARY COMPILATION
FOR
MFS, INC./EASTERN LAND & RESOURCES CORPORATION PROPERTIES
situate in
NORTH LONDONDERRY TOWNSHIP & SOUTH ANNVILLE TOWNSHIP, Lebanon County

TRIMBLE SURVEYORS LLC
3815 Swatara Street (RT. 934)
Steelton, PA 17113
(717) 434-0000
email: office@trimblesurveyors.com

DRAWN BY: KSS
CHECKED BY: MJE
DATE: 4/17/08
SCALE: 1" = 400'
0 200 400 800
SHEET NO. 4 OF 4
DRAWING NO. 19012