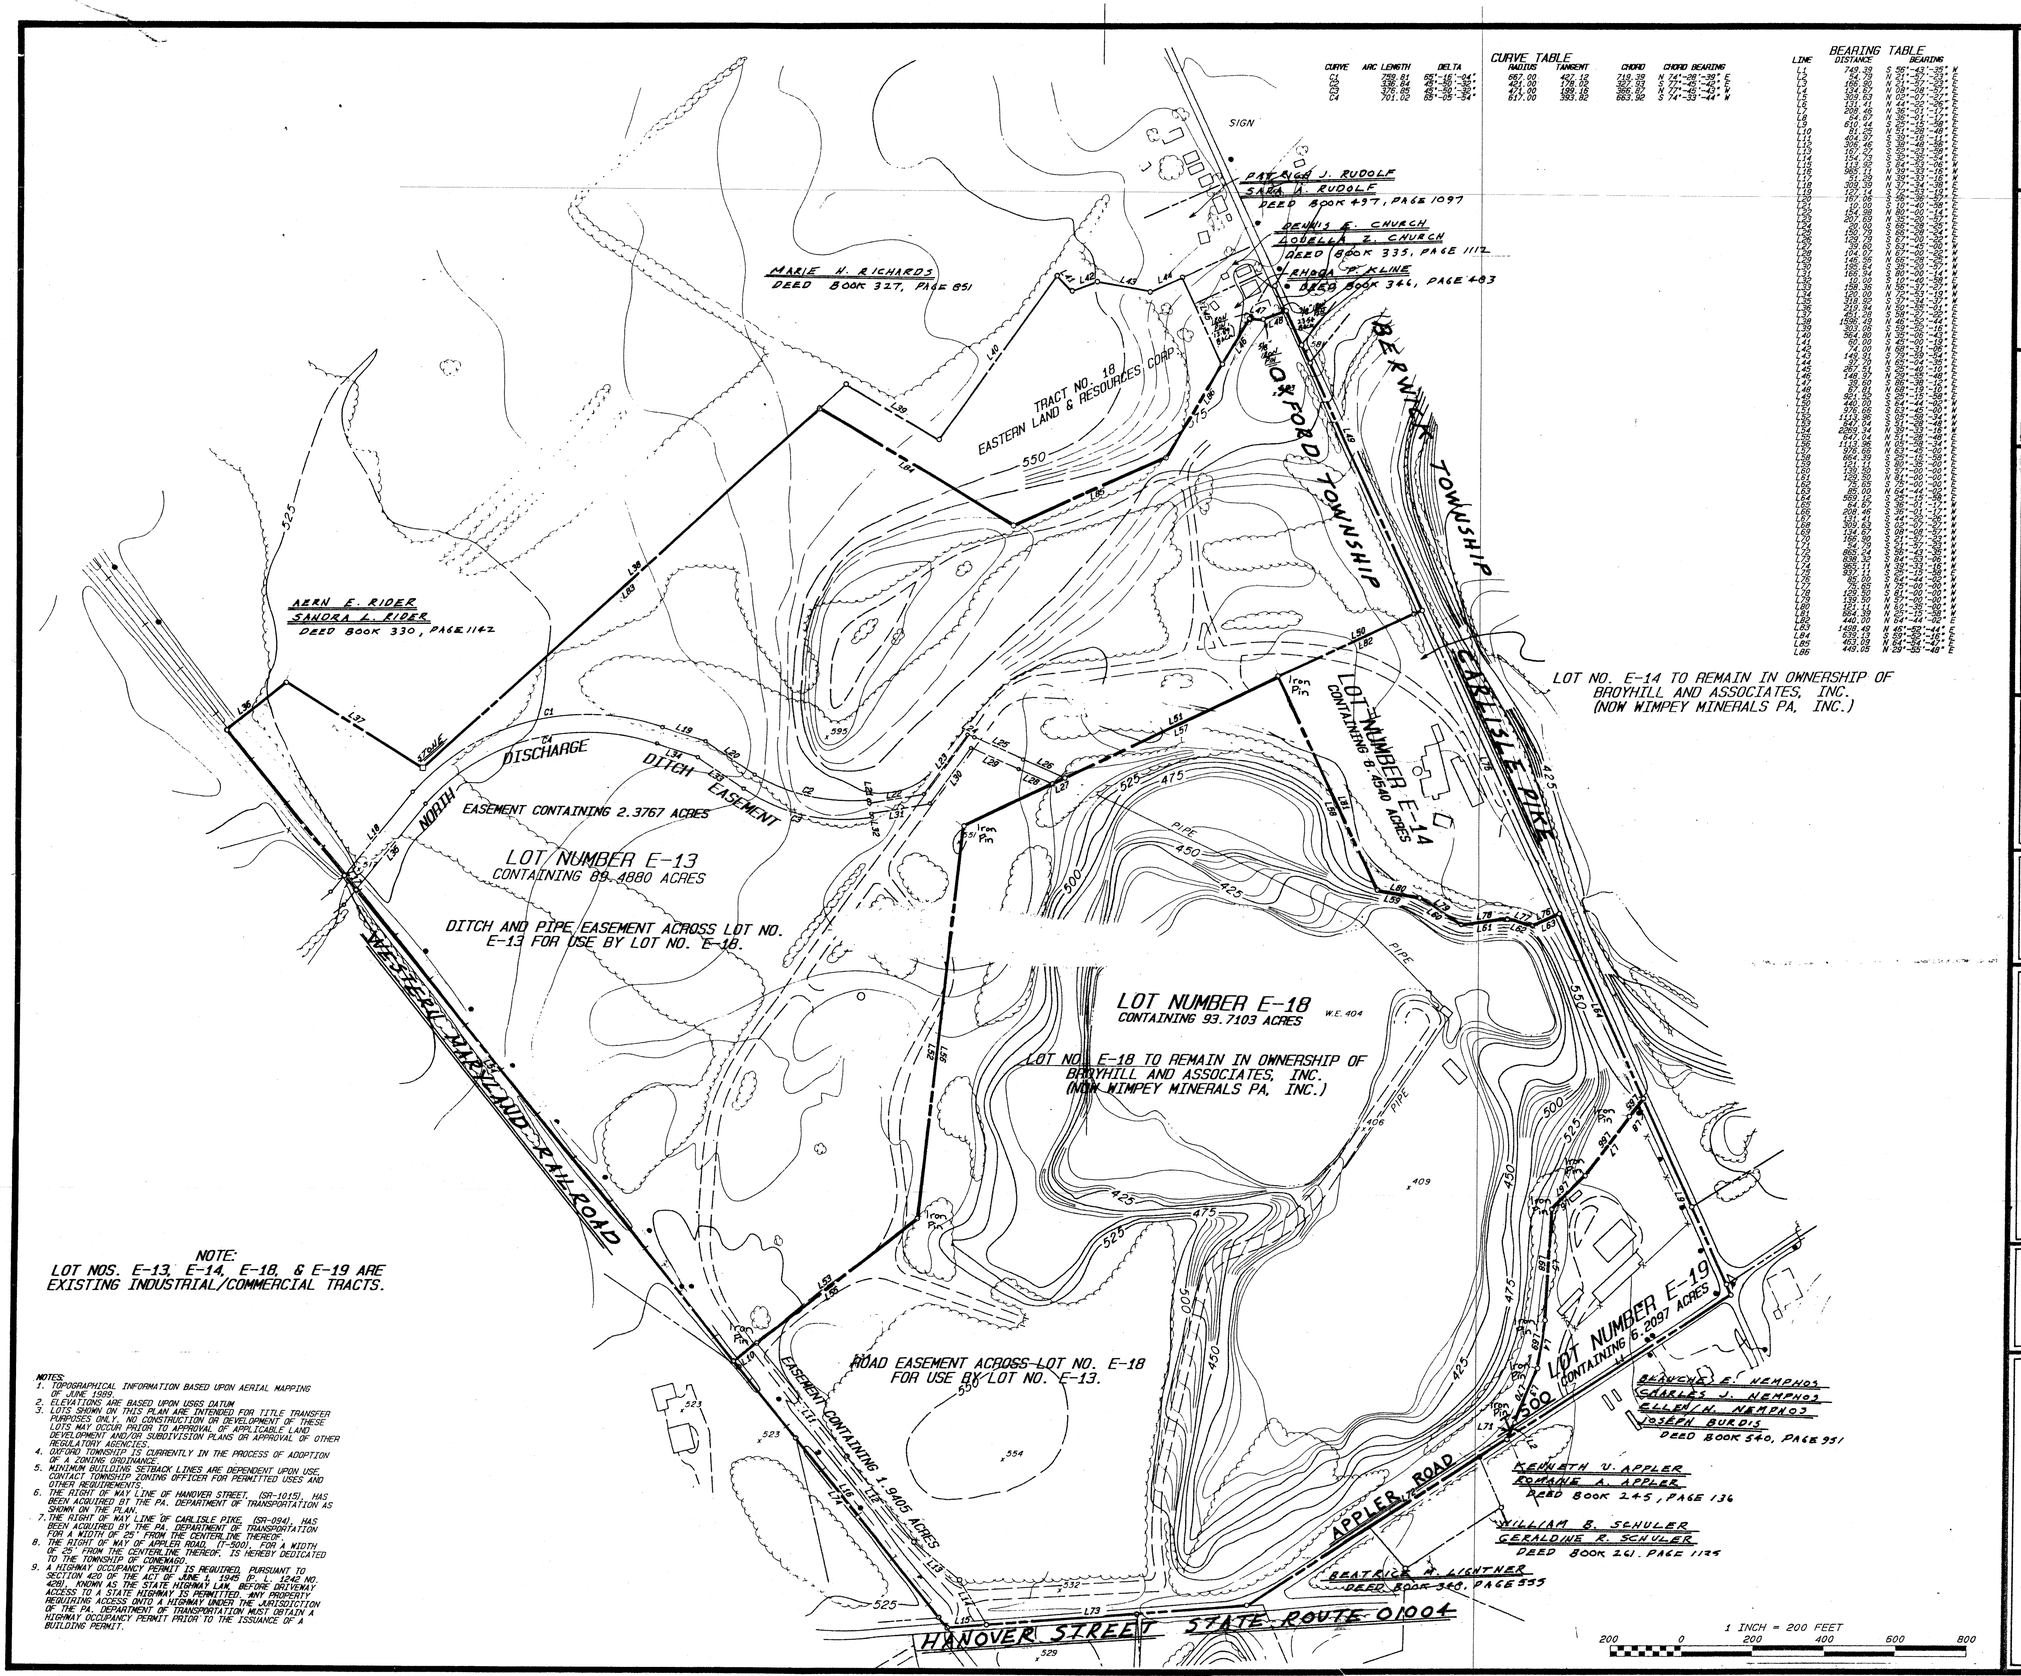

NOTE:
LOT NOS. E-13, E-14, E-18, & E-19 ARE EXISTING INDUSTRIAL/COMMERCIAL TRACTS.

NOTES:
1. TOPOGRAPHICAL INFORMATION BASED UPON AERIAL MAPPING OF JUNE 1989.
2. ELEVATIONS ARE BASED UPON USGS DATUM
3. LOTS SHOWN ON THIS PLAN ARE INTENDED FOR TITLE TRANSFER PURPOSES ONLY. NO CONSTRUCTION OR DEVELOPMENT OF THESE LOTS MAY OCCUR PRIOR TO APPROVAL OF APPLICABLE LAND DEVELOPMENT AND/OR SUBDIVISION PLANS OR APPROVAL OF OTHER REGULATORY AGENCIES.
4. OXFORD TOWNSHIP IS CURRENTLY IN THE PROCESS OF ADOPTION OF A ZONING ORDINANCE.
5. MINIMUM BUILDING SETBACK LINES ARE DEPENDENT UPON USE. CONTACT TOWNSHIP ZONING OFFICER FOR PERMITTED USES AND OTHER REQUIREMENTS.
6. THE RIGHT OF WAY LINE OF HANOVER STREET, (SR-1015), HAS BEEN ACQUIRED BY THE PA. DEPARTMENT OF TRANSPORTATION AS SHOWN ON THE PLAN.
7. THE RIGHT OF WAY LINE OF CARLISLE PIKE, (SR-094), HAS BEEN ACQUIRED BY THE PA. DEPARTMENT OF TRANSPORTATION FOR A WIDTH OF 25' FROM THE CENTERLINE THEREOF.
8. THE RIGHT OF WAY OF APPLER ROAD, (T-500), FOR A WIDTH OF 25' FROM THE CENTERLINE THEREOF, IS HEREBY DEDICATED TO THE TOWNSHIP OF CONEWAGO.
9. A HIGHWAY OCCUPANCY PERMIT IS REQUIRED, PURSUANT TO SECTION 420 OF THE ACT OF JUNE 1, 1945 (P. L. 1242 NO. 428), KNOWN AS THE STATE HIGHWAY LAW, BEFORE DRIVEWAY ACCESS TO A STATE HIGHWAY IS PERMITTED. ANY PROPERTY REQUIRING ACCESS ONTO A HIGHWAY UNDER THE JURISDICTION OF THE PA. DEPARTMENT OF TRANSPORTATION MUST OBTAIN A HIGHWAY OCCUPANCY PERMIT PRIOR TO THE ISSUANCE OF A BUILDING PERMIT.

BEARING TABLE

LINE	DISTANCE	BEARING
L83	1498.49	N 46°-58'-44" E
L84	635.15	S 55°-38'-54" E
L85	65.09	S 55°-38'-54" E
L86	449.05	N 29°-55'-48" E

CURVE TABLE

CURVE	ARC LENGTH	DELTA	RADIUS	TANGENT	CHORD	CHORD BEARING
C4	701.02	89°-05'-34"	617.00	393.82	663.32	S 74°-43'-44" W

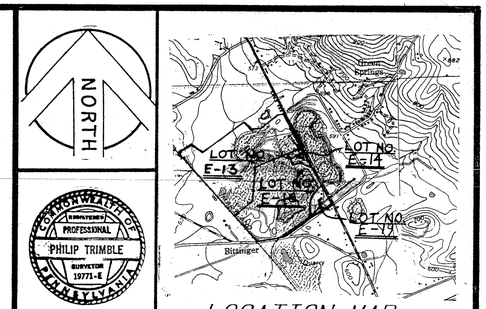

LOCATION MAP

COMMONWEALTH OF PENNSYLVANIA
REGISTERED PROFESSIONAL
PHILIP TRIMBLE
SURVEYOR
19771-E

OWNER / SUBDIVIDER

BROYHILL AND ASSOCIATES, INC.
P.O. BOX 160
ANNVILLE, PA. 17003

APPROVED: TOWNSHIP PLANNING COMMISSION

DATE

APPROVED: TOWNSHIP SUPERVISORS

DATE

SURVEYOR'S CERTIFICATE

I HEREBY CERTIFY THAT TO THE BEST OF MY KNOWLEDGE THE PLAN SHOWN AND DESCRIBED HEREON IS TRUE AND CORRECT TO THE ACCURACY REQUIRED BY THE ADAMS COUNTY SUBDIVISION AND LAND DEVELOPMENT ORDINANCES.

28 APRIL '92
DATE

REVIEWED: ADAMS COUNTY PLANNING COMMISSION

DATE DIRECTOR

NOTARY STATEMENT

ON THIS, THE 21st DAY OF March, 1991 BEFORE ME THE UNDERSIGNED OFFICERS PERSONALLY APPEARED John F. Folck, John T. Fitch Vice President Operations

WHO BEING DULY SWORN ACCORDING TO LAW DEPOSES AND SAYS HE IS THE OWNER AND/OR EQUITABLE OWNER OF THE PROPERTY SHOWN HEREON AND THAT HE ACKNOWLEDGES THE SAME TO BE RECORDED AS SUCH ACCORDING TO LAW.

WITNESS MY HAND AND SEAL THE DAY AND YEAR ABOVE WRITTEN. Kay Louise Houser

MY COMMISSION EXPIRES Nov. 9, 1992

Notarial Seal
Kay Louise Houser, Notary Public
North Annville Twp., Lebanon County
My Commission Expires Nov. 9, 1992

DEED REFERENCE

RECORDED IN ADAMS COUNTY COURTHOUSE
IN DEED BOOK 480, PAGE 374.

FINAL SUBDIVISION PLAN

FOR

BROYHILL AND ASSOCIATES, INC.

OF

LOT NUMBERS E-13, E-14, E-18, & E-19

TOWNSHIP of OXFORD, COUNTY of ADAMS

COMMONWEALTH of PENNSYLVANIA

PLAN PREPARED BY

TRIMBLE SURVEYORS

LITITZ, PA.

(717) -626-0028

REVISED 19 MARCH 1992
28 APRIL 1992